I, J. Dean Slate, certify that this plat was drawn under my supervision from an actual survey made under my supervision (deed description recorded in Book ___, Page ___; Book ___, Page ___) (that the boundaries not surveyed are shown as broken lines plotted from deed information) that the ratio of precision as calculated is 1/10000+) that this plat was prepared in accordance with G.S. 47-30 as amended. Witness my original signature, registration number and seal this 25 day of May, A.D., 19 94.

Signature: J. Dean Slate
R.L.S. No. L-2818

NORTH CAROLINA REGISTERED PROFESSIONAL SEAL L-2818 J. DEAN SLATE

NORTH CAROLINA, Forsyth County.
I, Angie C. Spell, a Notary Public of the County and State aforesaid, certify that J. Dean Slate, a Registered Land Surveyor, personally appeared before me this day and acknowledged the execution of the foregoing instrument. Witness my hand and official stamp or seal, this 25 day of May, 19 94.

Angie C. Spell
Notary Public

My Commission Expires: November 18, 1994

OFFICIAL SEAL
Notary Public, North Carolina
COUNTY OF FORSYTH
ANGIE C. SPELL

I, J. Dean Slate, a Registered Land Surveyor certify that:

NOTE: (✓) designates the following that is applicable to this plat.

✓ A. This survey creates a subdivision of land within the area of a county or municipality that has an ordinance that regulates parcels of land.

___ B. This survey is located in such portion of a county or municipality that is unregulated as to an ordinance that regulates parcels of land.

___ C. This survey is of an existing parcel or parcels of land.

___ D. This survey is of another category, such as the recombination of existing parcels, a court-ordered survey, or other exception to the definition of subdivision.

___ E. The information available to the surveyor is such that the surveyor is unable to make a determination to the best of his or her professional ability as to provisions contained in (a) through (d) above.

J. Dean Slate RLS L-2818

CERTIFICATE OF APPROVAL FOR RECORDING BY ENFORCEMENT OFFICER

I, hereby certify that this subdivision plat shown hereon has been found to comply with the subdivision regulations of King, North Carolina, with the exception of such variances, if any, as noted in the minutes of the Planning Board and recorded on the plat and it has been approved for recording in the office of the Register of Deeds.

7-7-94
Date

Enforcement Officer, City of King

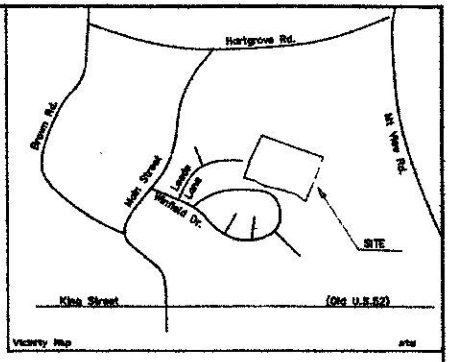

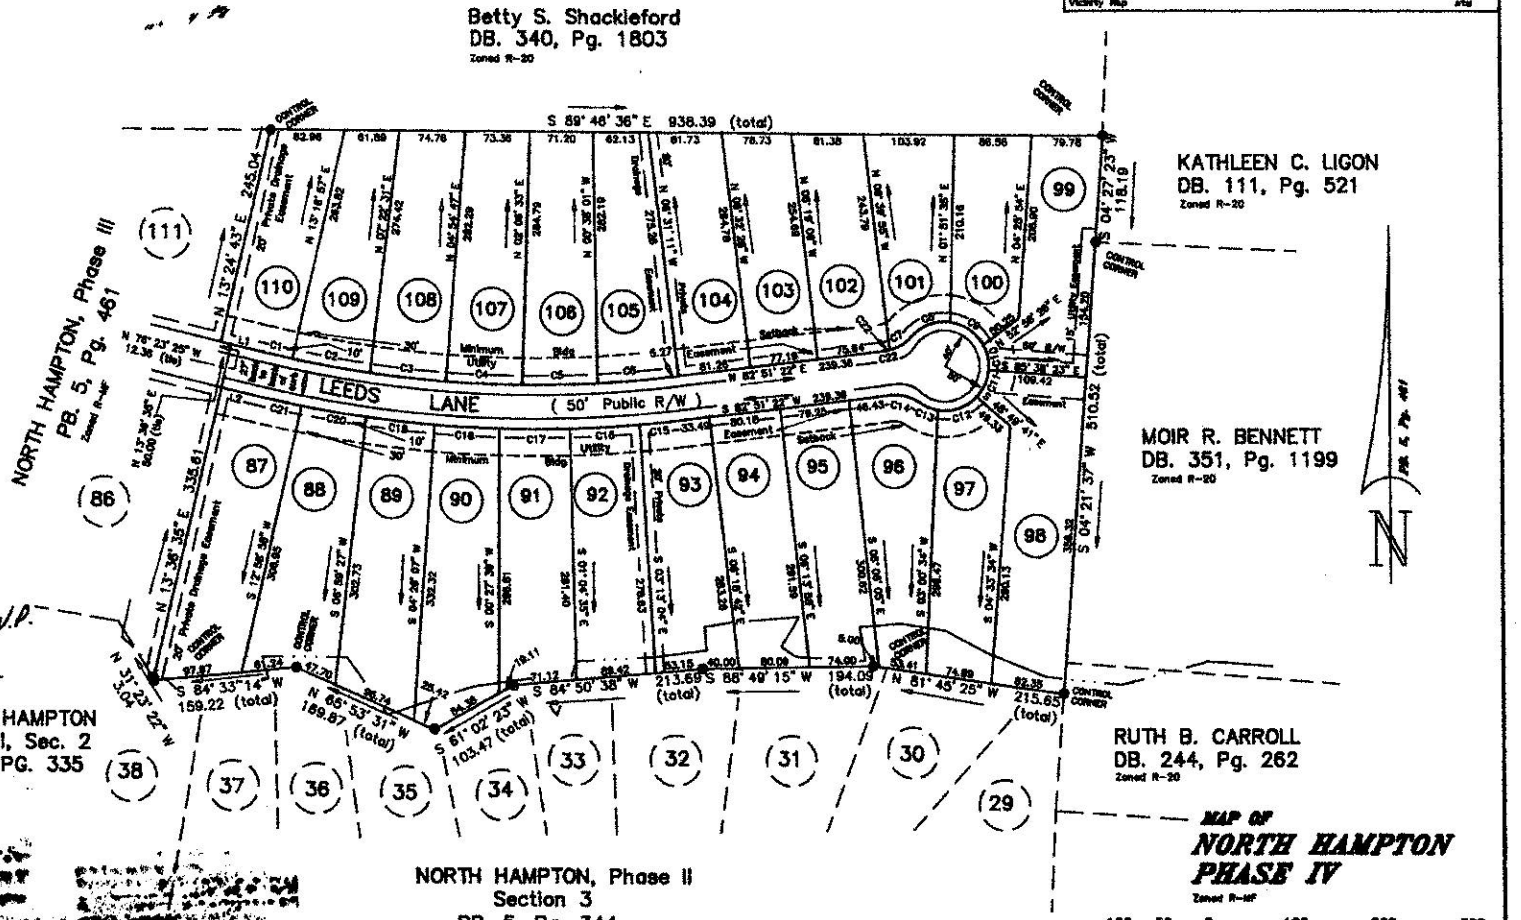

STOKES COUNTY, NORTH CAROLINA

The foregoing certificate of Angie C. Spell a Notary Public of said county is adjudged to be correct.
This 8th day of July A.D. 19 94

Register of Deeds

by Kathy Young Deputy R. of D.

Filed for registration at 4:20 o'clock P. M. This 8th day of July A.D. 19 94 and recorded in Plat Book 6 Page 7

Filing Fee of $ _____ paid

Register of Deeds

by Kathy Young Deputy R. of D.

The undersigned hereby acknowledge that I am (we are) the owner(s) of the property shown and described hereon and that I (we) hereby adopt this plan and subdivision with my (our) free consent, establish all lots, and dedicate all roads, walks, parks, easements, rights of way, and other open spaces to public or private uses as noted.

5-25-94 signed Jerry B. Johnson V.P.
Date Owner

Date signed Owner

SITE DATA
TOTAL Acreage 13.881 Ac. (coor.)
Acreage in parks and recreational uses and other nonresidential uses 0.00
Total number of parcels produced 24
Acreage in smallest in subdivision 0.419 Ac. (Lot 100)

NOTE: No NGS or NCGS horizontal control within 3,000 ft. of property.

Date(s) of Survey July 30, 1990 thru May 13, 1994

Iron Stakes found or placed at all lot corners, points of curvature and points of tangency unless otherwise noted.

LINE	BEARING	DISTANCE
1	S 76° 23' 21" E	48.10
2	N 76° 23' 20" W	35.74

LEGEND

B. Property Line
R/W Right of Way
℄ Centerline
EP Edge of Pavement
N Point
Existing Iron
Iron placed
R/S spike
Monument
Planted stone
Nail

NOTE: This plat is subject to any Easements, Agreements, or Rights of Way of record prior to date of this plat, which were not visible at the time of inspection.

CURVE DATA

CURVE	DELTA	RADIUS	ARC	CHORD	TANGENT	CHORD BRG
1	N 28° 58"	1285.66	33.27	33.27	16.64	S 77° 07' 54" E
2	3° 57' 05"	1285.66	88.88	88.87	44.36	S 79° 30' 57" E
3	3° 50' 52"	1285.66	86.34	86.32	43.18	S 83° 44' 57" E
4	3° 53' 01"	1285.66	87.14	87.13	43.58	S 87° 36' 54" E
5	3° 46' 51"	1285.66	84.84	84.83	42.44	N 88° 33' 16" E
6	3° 45' 22"	1285.66	85.41	85.39	42.72	N 84° 45' 33" E
7	33° 41' 57"	50.00	29.41	28.99	15.14	N 58° 17' 46" E
8	56° 12' 41"	50.00	49.05	47.11	26.70	S 69° 33' 08" W
9	54° 01' 12"	50.00	47.14	45.41	25.49	N 65° 19' 36" W
10	33° 16' 47"	50.00	29.04	28.64	14.94	N 11° 40' 57" W
11	38° 33' 51"	50.00	33.65	33.02	17.48	N 24° 14' 22" E
12	55° 56' 46"	50.00	48.82	46.91	26.58	N 71° 29' 40" E
13	24° 47' 53"	50.00	21.64	21.47	10.99	S 68° 08' 00" E
14	41° 24' 38"	50.00	36.14	35.36	18.90	N 76° 26' 20" W
15	1° 54' 25"	1335.66	44.45	44.45	22.23	N 83° 48' 34" E
16	3° 22' 56"	1335.66	78.88	78.85	39.44	N 86° 27' 16" E
17	3° 25' 36"	1335.66	79.99	79.98	39.99	N 89° 51' 34" E
18	3° 16' 01"	1335.66	73.63	73.62	36.82	S 86° 50' 36" E
19	3° 16' 52"	1335.66	77.85	77.84	38.94	S 83° 39' 38" E
20	3° 06' 02"	1335.66	73.44	73.43	36.73	S 80° 21' 13" E
21	2° 23' 16"	1335.66	55.66	55.66	27.84	S 77° 36' 03" E
22	7° 42' 38"	50.00	6.73	6.72	3.37	N 79° 00' 04" E

REVISIONS	MAP FOR THE NEW FORTIS CORPORATION
	RECORD REFERENCES:
	Owner

Scale	Date	Township	County	State
1 in. = 100 ft.	April 26, 1994	Yadkin	Stokes	N.C.

Job No. 12294-3R

SLATE SURVEYING CO.
P.O. Box 1882
King, N.C. 27021 919/983-9749

Drawn by HP-DJS
Checked by J.D.S.